


Please note that a lower class road has had to be used for the diversion due to the one ways

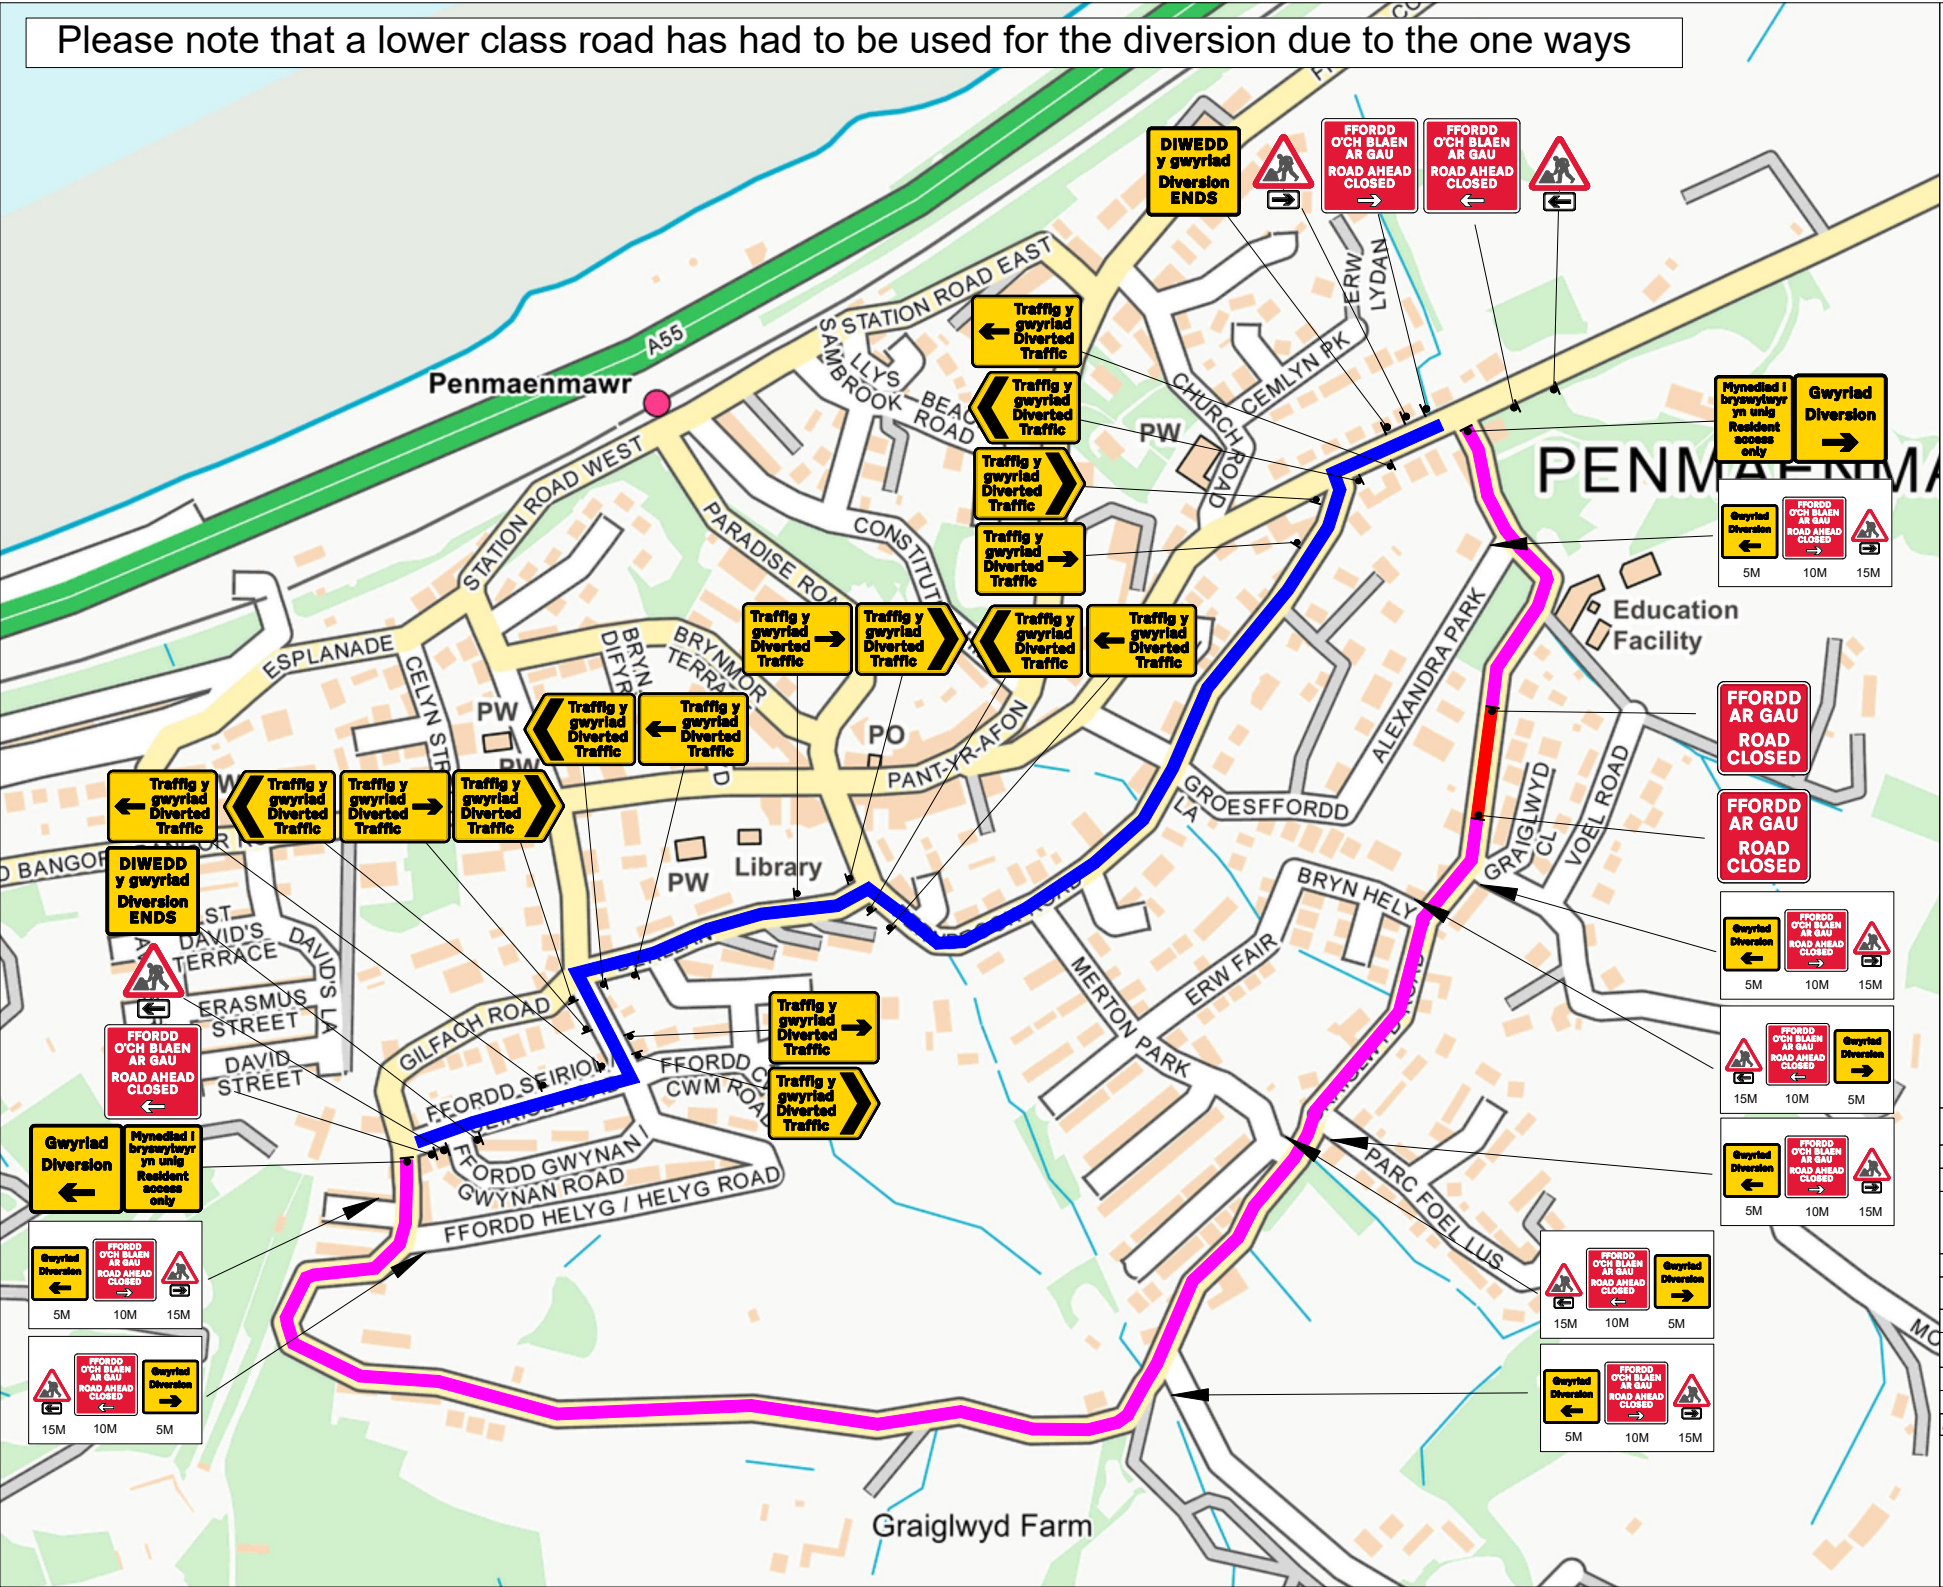

TRAFFIC MANAGEMENT NOTES:
1) All temporary traffic management shall be in accordance with Chapter 8 of the Traffic Signs Manual.
2) All temporary traffic management shall be in accordance with the Traffic Signs Regulations and General Directions 2016.
3) All temporary traffic management shall conform to the Safety at Street Works and Road Works, A Code of Practice.
4) All signing should be located 450mm minimum from any carriageway.
5) All temporary traffic management sign locations are indicative and are subject to on site approval from the Engineer.

Key

- Traffic sign
- Traffic cone
- Pedestrian barrier
- Cone lamp
- Diversion route
- Road closure

Checked by: Dale Allen

Customer: MWS LTD

Job reference: 96708473

Location: CRAIGLWYD ROAD
PENMAENMAWR
CONWY
LL34 6YN

Date: 05/03/2025

Description: Road Closure

Scale: NTS OS HA: 0

0330 043 3030
www.corehighways.com

Produced by: Stuart Harry

Design reference: SH/05.03.25/A133472

This Design is subject to Copyright and remains the property of Core Highways.
Contains Ordnance Survey data.



Sign Schedule		Sign Schedule	
	Qty: 4 Ref: 2702 Diversion Size: 1050 x 1000		Qty: 6 Ref: 2702 Diversion Size: 1050 x 1000
	Qty: 6 Ref: 573 Direction to hazard right Size: 600 x 400 @ 100 X-Hgt		Qty: 2 Ref: 7010.1 Nature of temporary hazard ahead - Road Closed Size: 782 x 788 @ 75 X-hgt
	Qty: 4 Ref: 2703 Diverted traffic Size: 1112 x 731 @ 75 X-hgt		
	Qty: 4 Ref: 2704 Diverted traffic Size: 1130 x 731 @ 75 X-hgt		
	Qty: 4 Ref: 2704 Diverted traffic Size: 1130 x 731 @ 75 X-hgt		
	Qty: 4 Ref: 2703 Diverted traffic Size: 1112 x 731 @ 75 X-hgt		
	Qty: 2 Ref: 2702 Diversion Ends Size: 1050 x 1000		
	Qty: 5 Ref: 573 Direction to hazard left Size: 600 x 400 @ 100 X-Hgt		
	Qty: 11 Ref: 7001 Road works ahead Size: 750 High		
	Qty: 2 Ref: 13.9 Schedule 13-9 : Temporary Information Size: 970 x 1069 @ 75 X-Hgt		
	Qty: 11 Ref: 13.9 Schedule 13-9 : Temporary Information Size: 1177 x 1154 @ 75 X-Hgt		

TRAFFIC MANAGEMENT NOTES:
1) All temporary traffic management shall be in accordance with Chapter 8 of the Traffic Signs Manual.
2) All temporary traffic management shall be in accordance with the Traffic Signs Regulations and General Directions 2016.
3) All temporary traffic management shall conform to the Safety at Street Works and Road Works, A Code of Practice.
4) All signing should be located 450mm minimum from any carriageway.
5) All temporary traffic management sign locations are indicative and are subject to on site approval from the Engineer.

- Key
-  Traffic sign
 -  Traffic cone
 -  Pedestrian barrier
 -  Cone lamp
 -  Diversion route
 -  Road closure

Checked by: Dale Allen

Customer: MWS LTD

Job reference: 96708473

Location: CRAIGLWYD ROAD
PENMAENMAWR
CONWY
LL34 6YN



Date: 05/03/2025

Description: Road Closure

Scale: NTS

OS HA: 0

0330 043 3030
www.corehighways.com

Produced by: Stuart Harry

Design reference: SH/05.03.25/A133472

This Design is subject to Copyright and remains the property of Core Highways.
Contains Ordnance Survey data.