

NOTES: Based upon survey maps with the permission of the controller of Her Majesty's stationery office. © Crown Copyright.
1. (c) Crown Copyright. All rights reserved. 2021. License number 0100031673
2. All traffic management to comply with Chapter 8 or Safety at Street Works and Road Works (A code of Practice).

BILL OF QUANTITIES:

SITE DETAILS: EASTING: 271749 NORTHING: 375870
SPEED LIMIT: 20

DIRECTION OF WORKS

A	FIRST ISSUE FOR APPROVAL	LS	30/01/24
REV		BY	DATE


Chevron Traffic Management
Knight House
Arkwright Way
Scunthorpe
DN16 1AD
T: 01652 656291

CLIENT:
Nationwide Platforms
A LOXAM Company

TRAFFIC MANAGEMENT:
Road Closure Diversion

SITE LOCATION:
Graiglwyd Farm B Kennels
Graiglwyd Road
Penmaenmawr
LL34 6EP

Co-ordinates, Latitude - Longitude: 53.264403, -3.924583		CLIENT REF: 15891	
DRAWN BY / DATE LS 30/01/24	CHECKED BY / DATE AE 30/01/24	APPROVED BY / DATE LS 30/01/24	
SCALE @ A3: NTS		DRAWING NUMBER: LS1491	

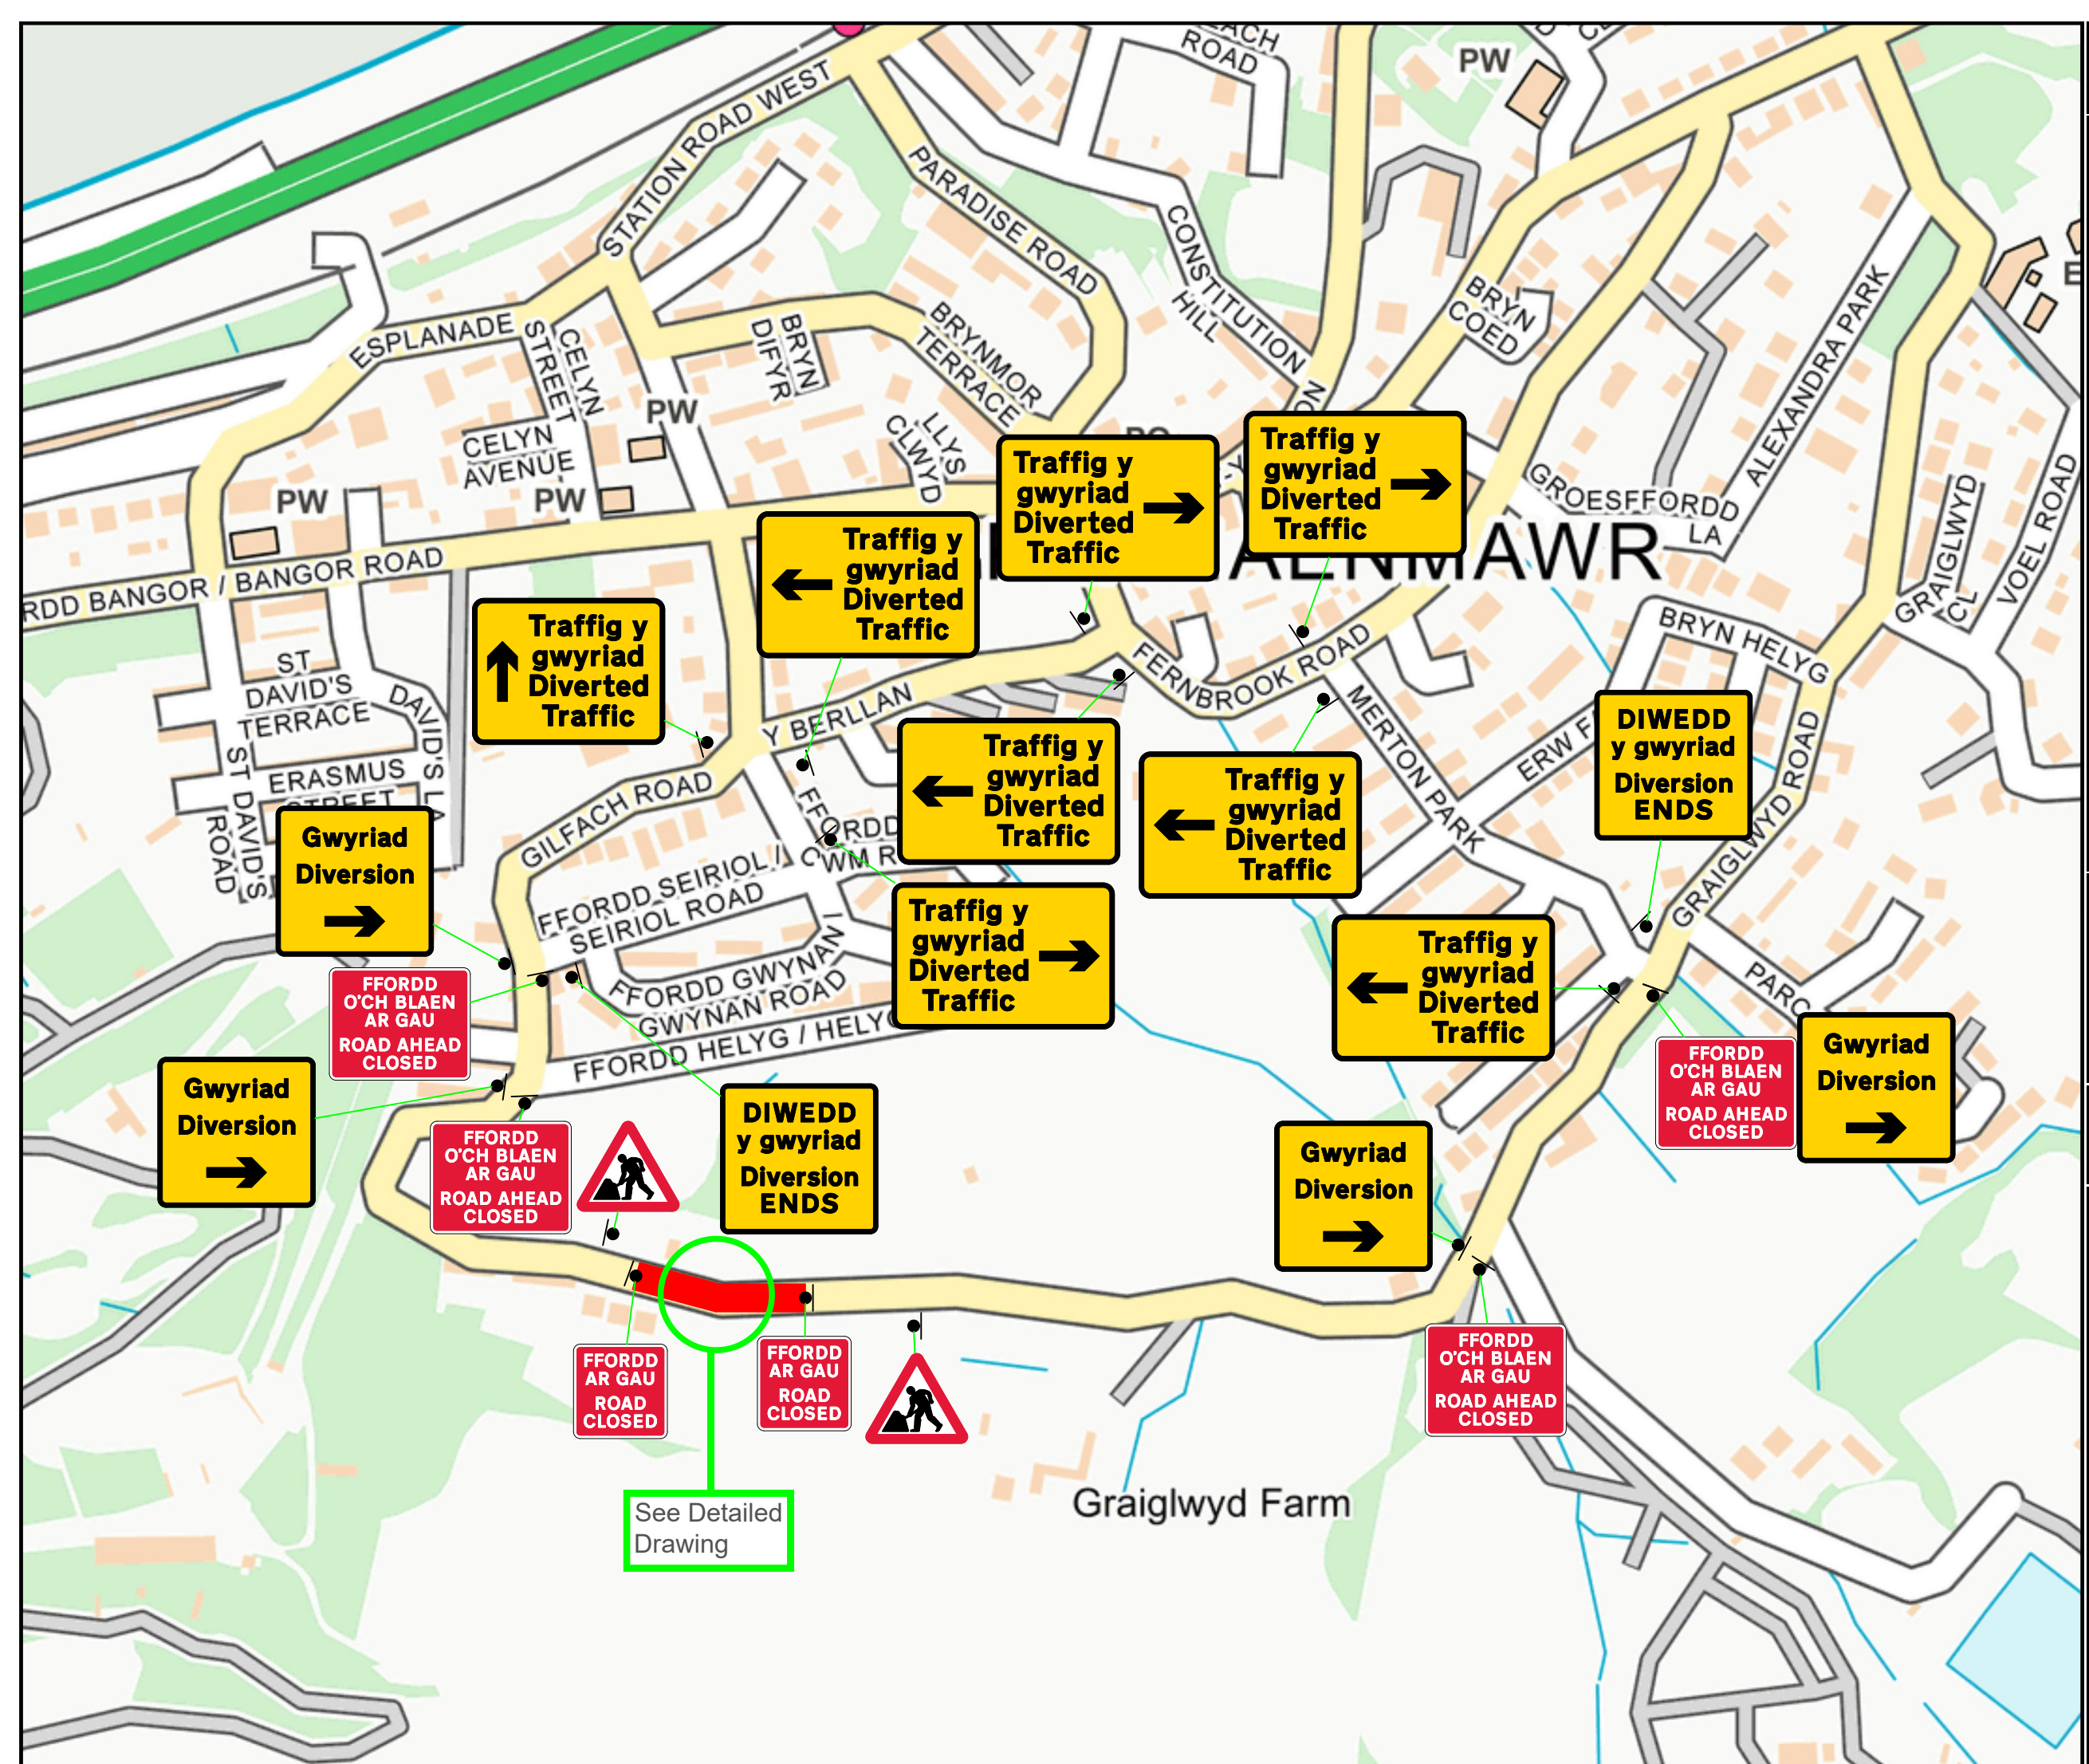



GRAIGLWYD ROAD

DRAWN BY / DATE		CHECKED BY / DATE		APPROVED BY / DATE	
LS	30/01/24	AE	30/01/24	LS	30/01/24
SCALE @ A3: NTS			DRAWING NUMBER: LS1492		