



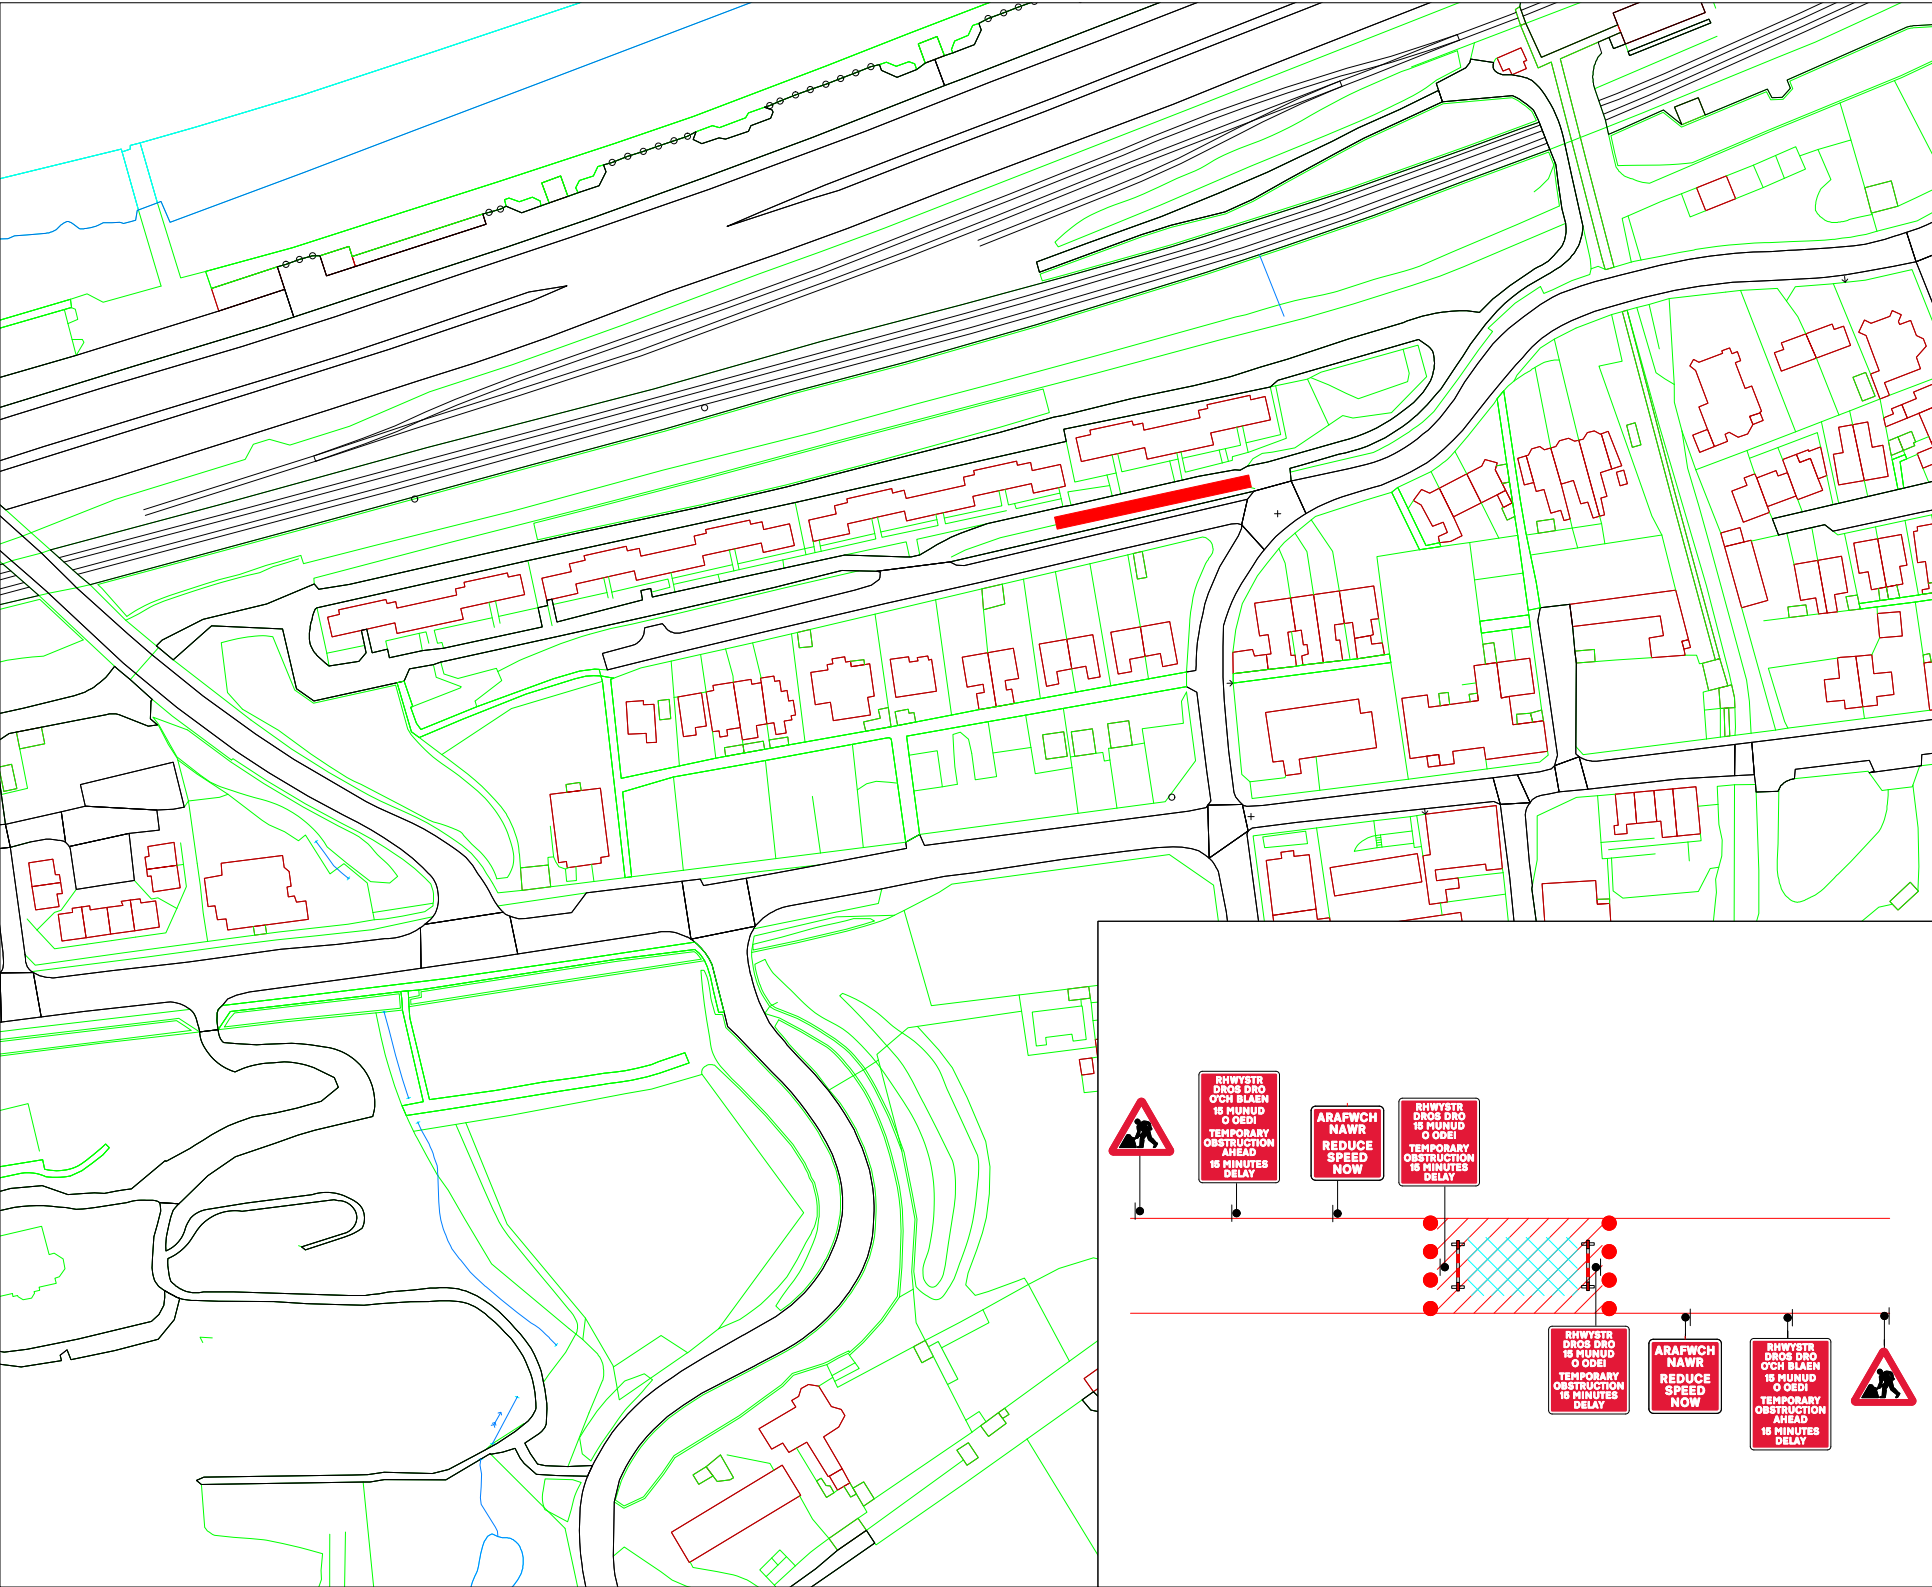

- TRAFFIC MANAGEMENT NOTES:**
- 1) All temporary traffic management shall be in accordance with Chapter 8 of the Traffic Signs Manual.
 - 2) All temporary traffic management shall be in accordance with the Traffic Signs Regulations and General Directions 2016.
 - 3) All temporary traffic management shall conform to the Safety at Street Works and Road Works, A Code of Practice.
 - 4) All signing should be located 450mm minimum from any carriageway.
 - 5) All temporary traffic management sign locations are indicative and are subject to on site approval from the Engineer.

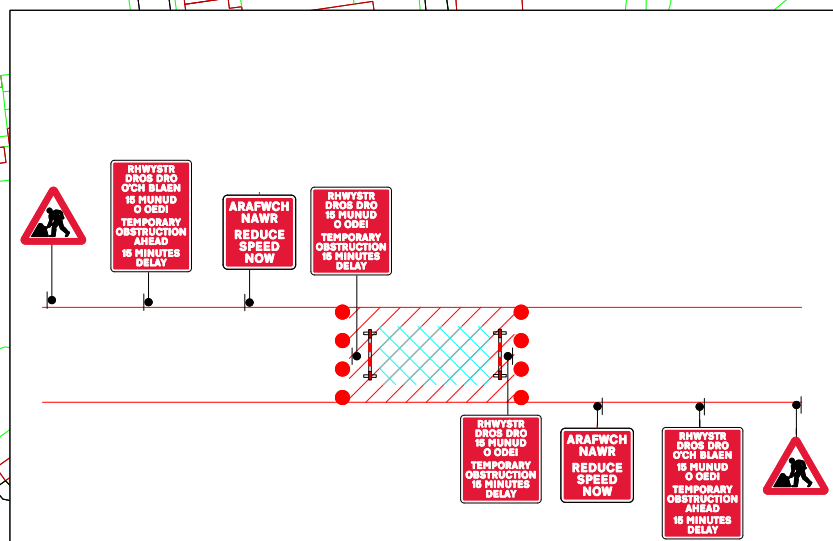

Checked by: Dale Allen	
Customer: M Group Water	
Job reference: 96821426	
Location: 1 - 10 ESPLANADE PENMAENMAWR CONWY LL34 6NJ	QR Code: 
Date: 16/05/2025	
Description: TO15	
Scale: NTS	OS HA: 0
0330 043 3030 www.corehighways.com	
Produced by: Abigail Williams	
Design reference: AW/16.05.2025/A136851	
This Design is subject to Copyright and remains the property of Core Highways. Contains Ordnance Survey data.	


Sign Schedule



ID: 001 Qty: 2 Ref: 13.9
Schedule 13-9 : Temporary Information
Size: 849 x 1175 @ 50 X-Hgt



ID: 002 Qty: 2 Ref: 511
Reduce speed now
Size: 917 x 938 @ 75 X-hgt

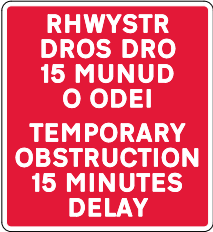

ID: 003 Qty: 2 Ref: 13.9
Schedule 13-9 : Temporary Information
Size: 849 x 925 @ 50 X-Hgt



ID: 004 Qty: 2 Ref: 7001
Road works ahead
Size: 750 High

TRAFFIC MANAGEMENT NOTES:
1) All temporary traffic management shall be in accordance with Chapter 8 of the Traffic Signs Manual.
2) All temporary traffic management shall be in accordance with the Traffic Signs Regulations and General Directions 2016.
3) All temporary traffic management shall conform to the Safety at Street Works and Road Works, A Code of Practice.
4) All signing should be located 450mm minimum from any carriageway.
5) All temporary traffic management sign locations are indicative and are subject to on site approval from the Engineer.

Key

Traffic sign

Traffic cone

Pedestrian barrier

Cone lamp

Diversion route

Road closure

Checked by: Dale Allen

Customer: M Group Water

Job reference: 96821426

Location: 1 - 10 ESPLANADE,
PENMAENMAWR,
CONWY,
LL34 6NJ

QR Code:

Date: 16/05/2025

Description: Road Closure

Scale: NTS

OS HA: 0

0330 043 3030
www.corehighways.com

Produced by: Abigail Williams

Design reference: AW/16.05.2025/A136851

This Design is subject to Copyright and remains the property of Core Highways.
Contains Ordnance Survey data.