


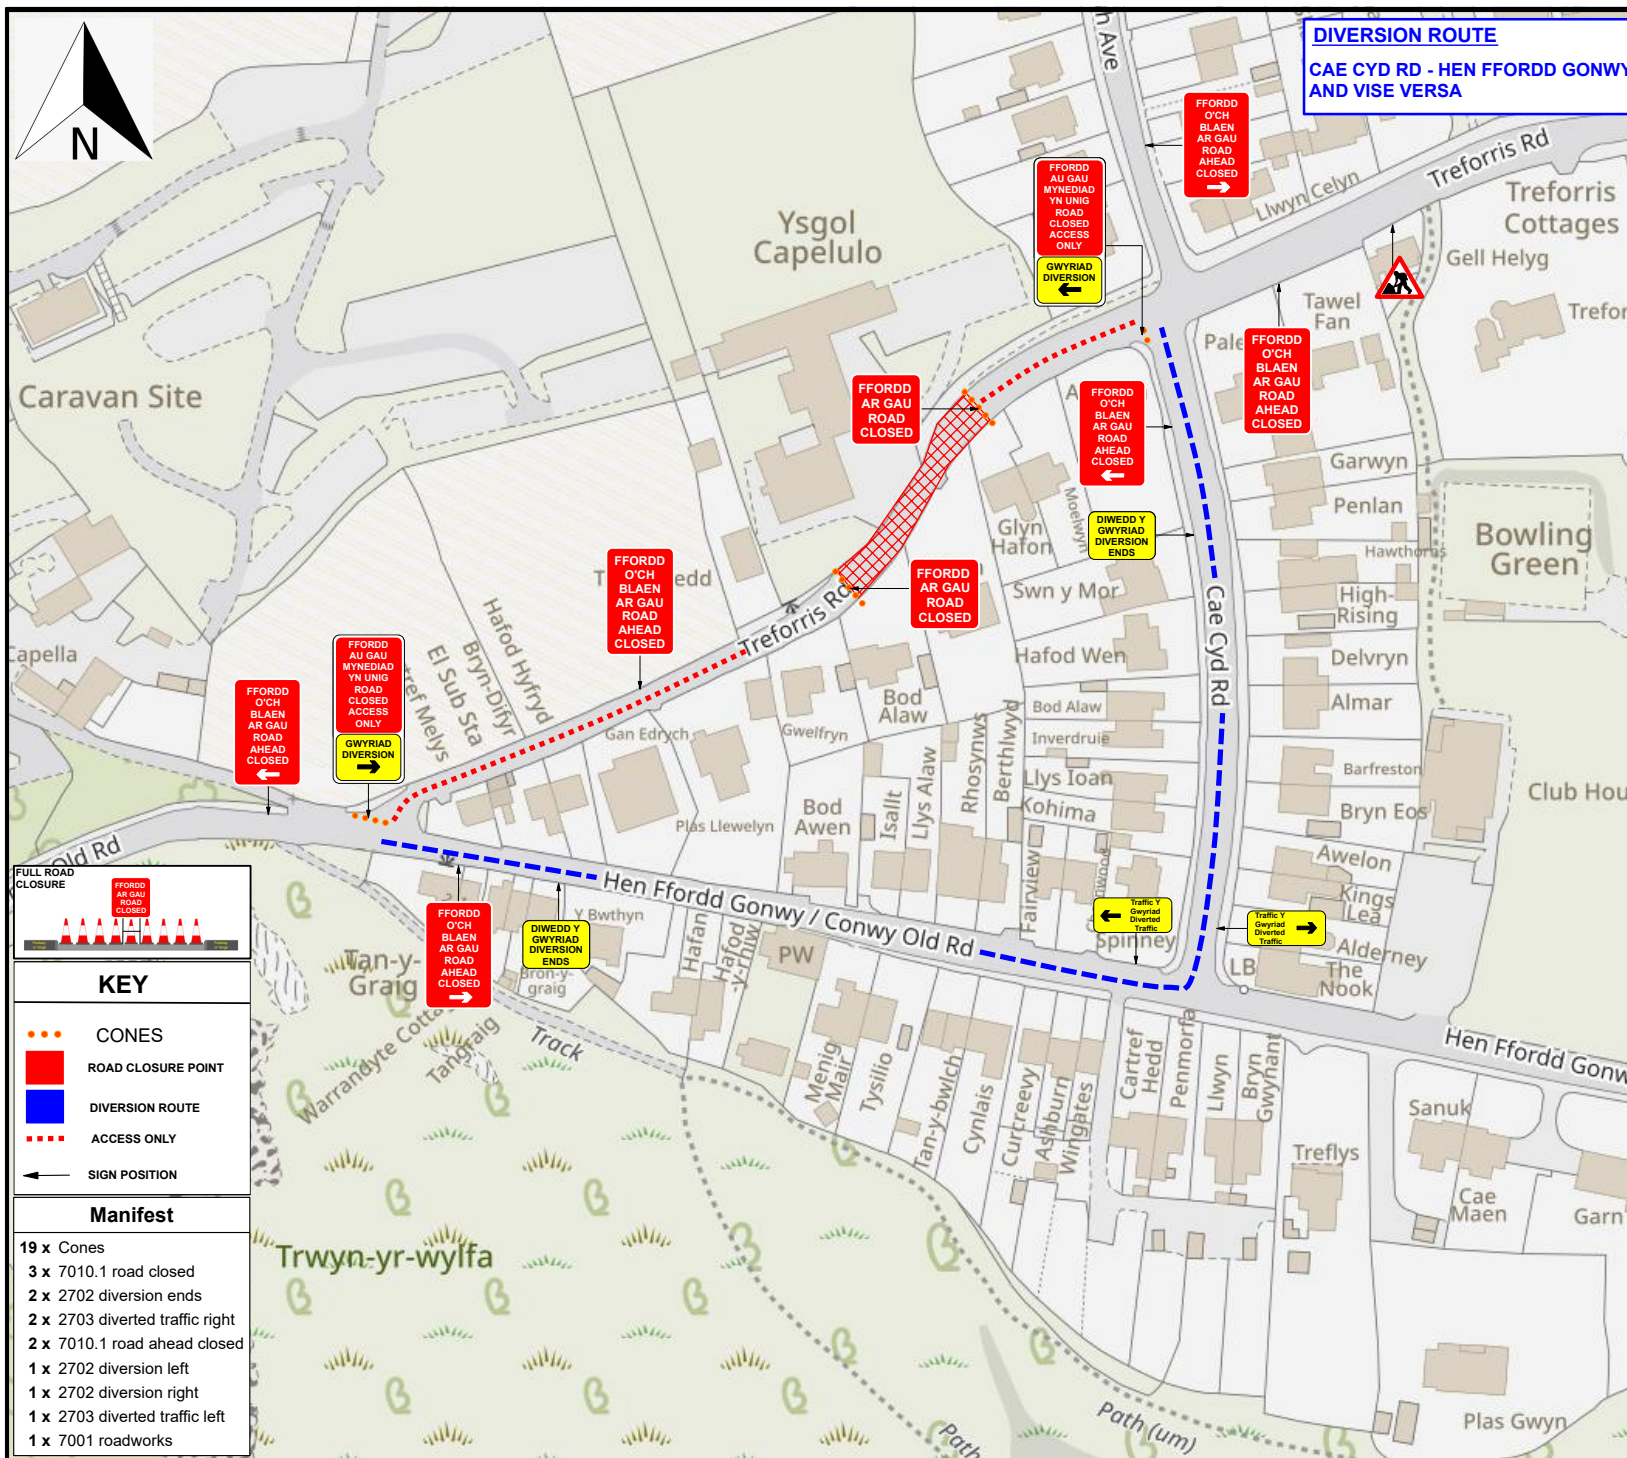

DRAWING NOT TO SCALE



ROAD SPEED



DRAWING DESCRIPTION
ROAD CLOSURE DIVERSION



COMMENTS -

DRAWN BY - RR	DATE - 21.07.25
CHECKED BY - JB	DATE - 21.07.25
APPROVED BY - JB	DATE - 21.07.25

MINIMUM SAFETY ZONE MUST BE ADHERED TO	MINIMUM SHUTTLE LANE WIDTHS MUST BE ADHERED TO
---	---

TRAFFIC MANAGEMENT MUST COMPLY WITH
THE SAFETY AT STREET WORKS AND ROAD
WORKS CODE OF PRACTICE

TRAFFIC MANAGEMENT PLAN

CLIENT -

DRAWING NUMBER - RR994

SITE ADDRESS -

Treforris Road, Conwy, LL34 6RB

WHAT3WORDS - inspects.breached.scarecrow